
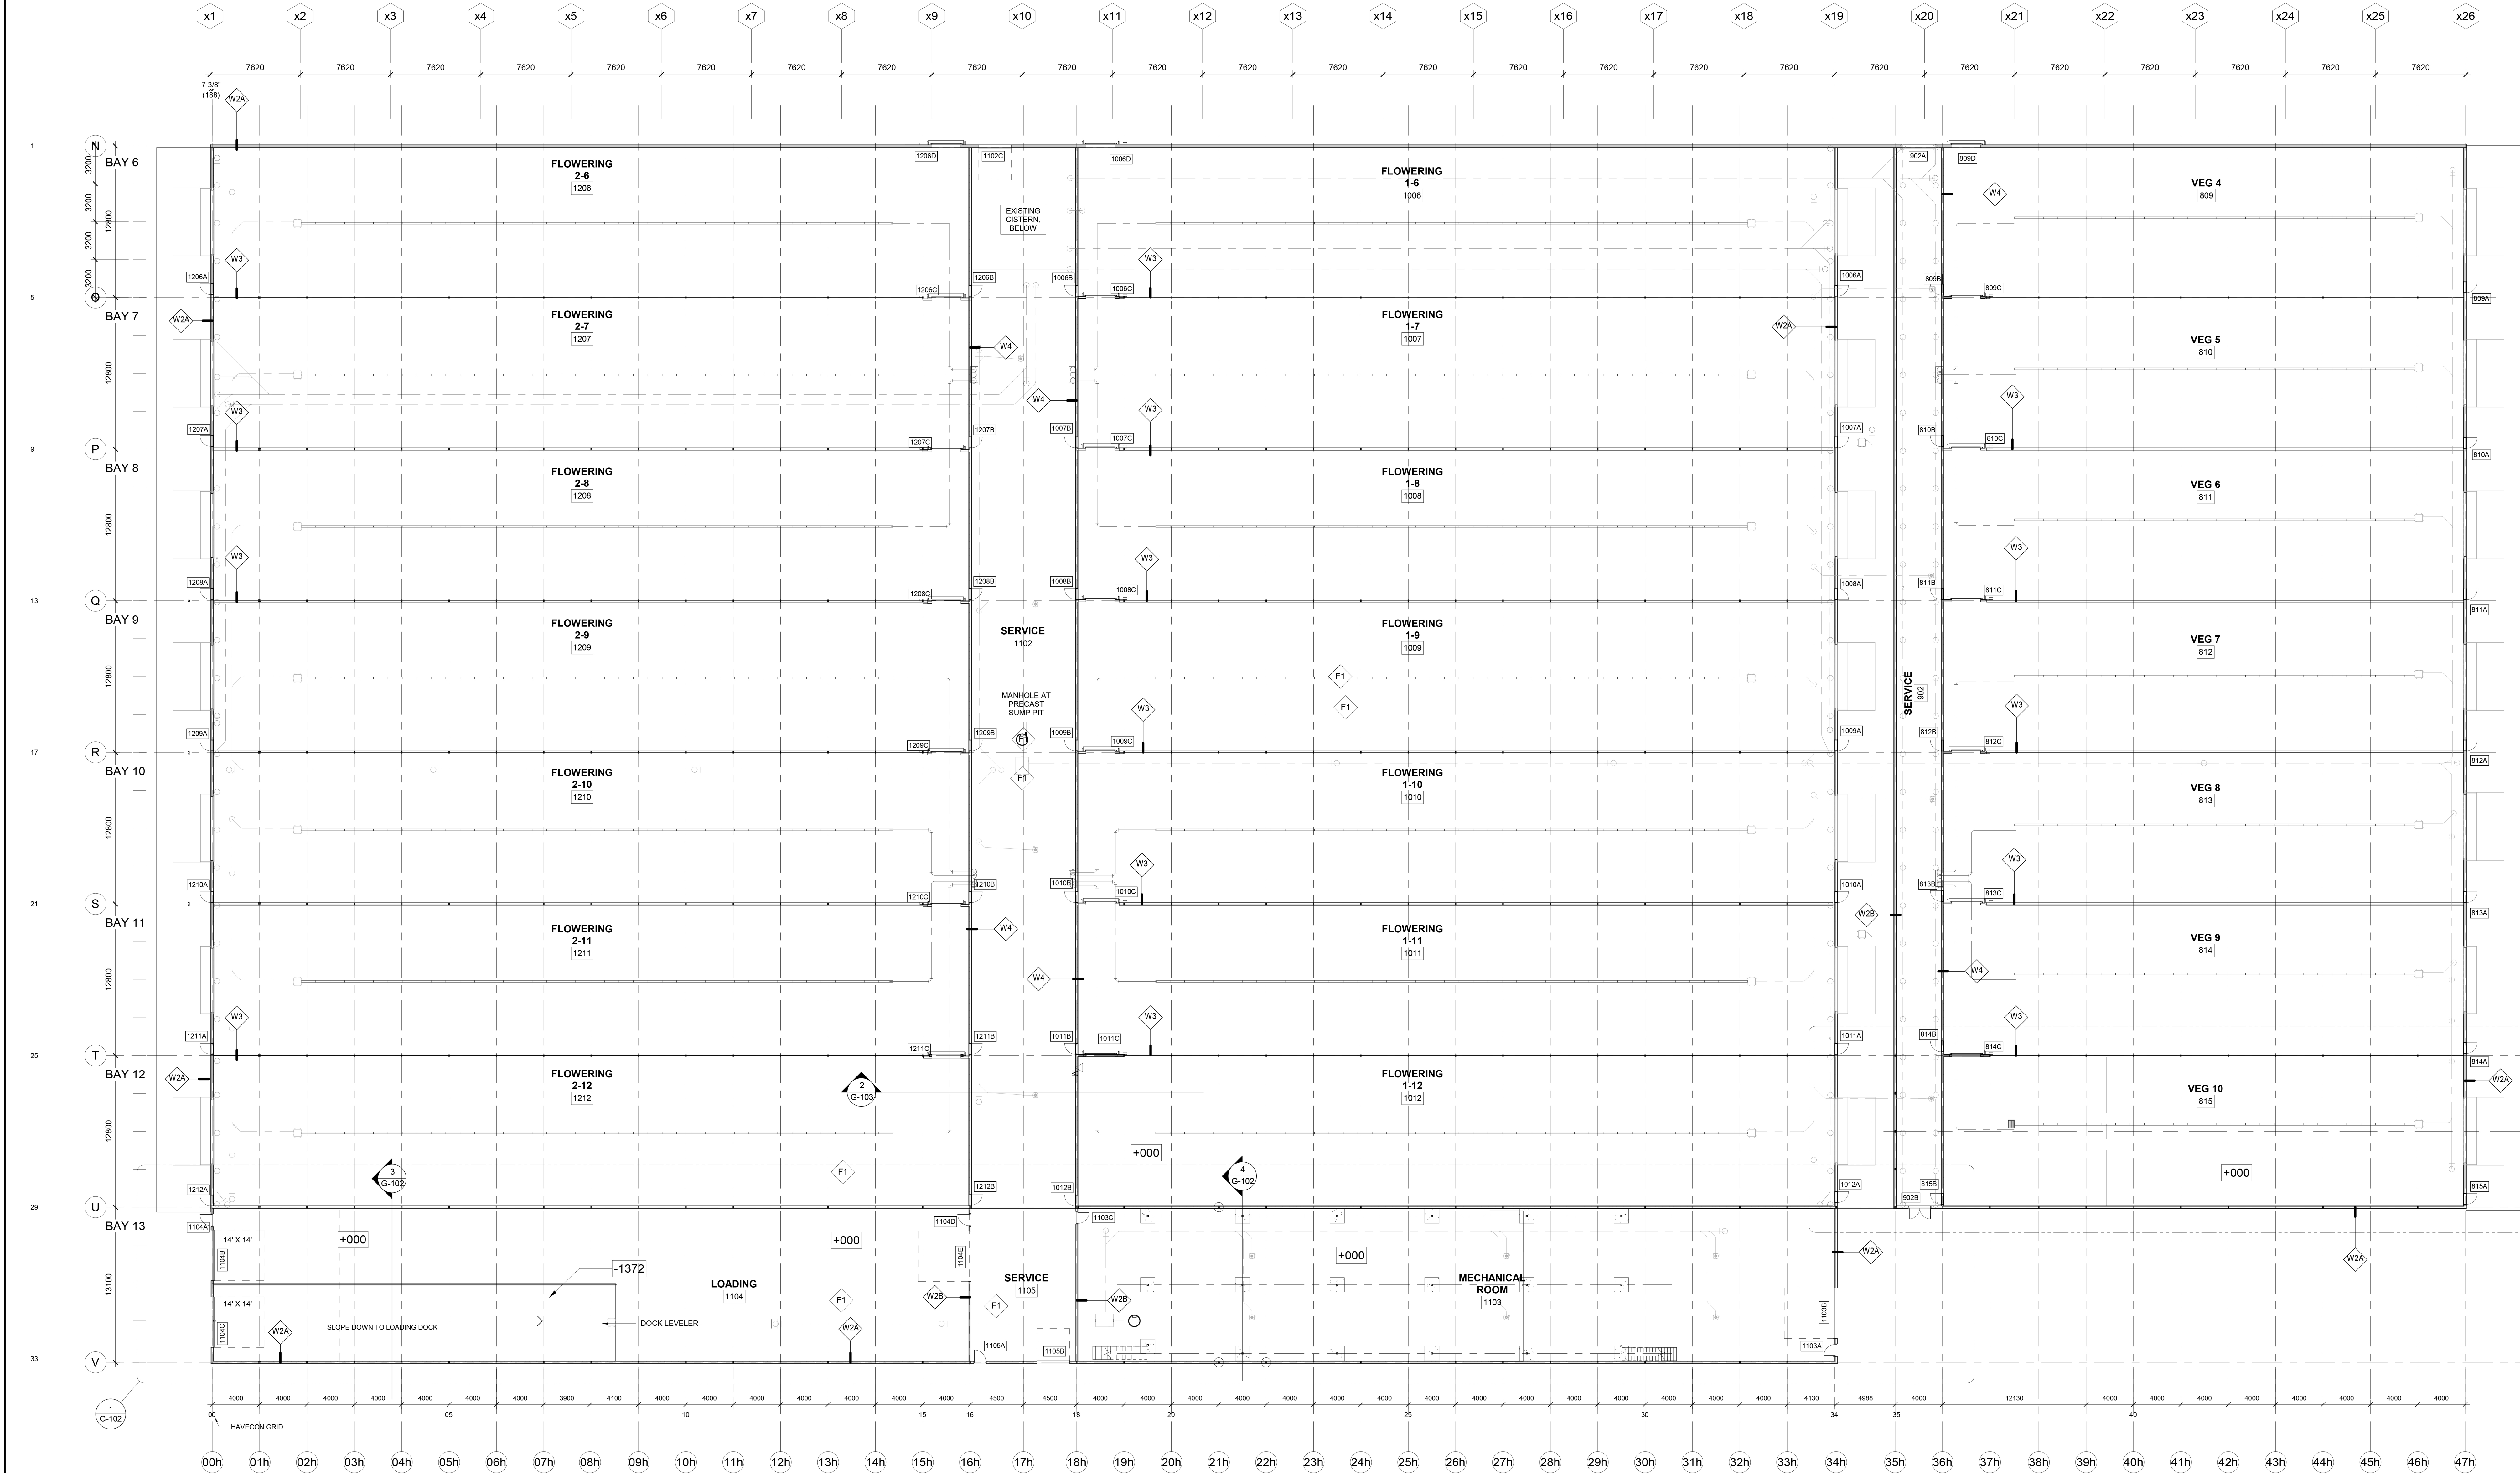


 


1 FLOOR PLAN
SCALE 1:200

-1200 TOP OF SLAB RELATIVE TO CURRENT
SLAB AT 207.30m ABOVE SEA LEVEL





GREENHOUSE FLOOR SCHEDULE		
TYPE	PLAN VIEW	DESCRIPTION
F1		<u>GREENHOUSE FLOOR</u> 5" REINFORCED CONCRETE, WET CURED, SMOOTH, GROUND FINISH W/ 5/8" PEX HEATING TUBING 2" RIGID INSULATION COMPACTED SOIL
F2		<u>SERVICE AREA FLOOR</u> 6" REINFORCED CONCRETE COMPACTED FILL

GREENHOUSE WALL SCHEDULE		
TYPE	PLAN VIEW	DESCRIPTION
W1		EXTERIOR
		CONCRETE WALL RIGID INSULATION TO 1200 BELOW GRADE WIDTH VARIES SEE STRUCT DWGS
W2A		EXTERIOR
		TYPICAL EXTERIOR WALL AT SERVICE SPACES- UNLINED 1-1/2" STORRISAL SIDING 5" STEEL GRTS BETWEEN COLUMNS BATT INSULATION 6 MIL POLY VAPOUR BARRIER
W2B		EXTERIOR
		EXTERIOR WALL AT GREENHOUSE- INSULATED METAL PANEL W/ LINER 1-1/2" STORRISAL SIDING 5" STEEL GRTS BETWEEN COLUMNS BATT INSULATION 6 MIL POLY VAPOUR BARRIER 2" INSULATED METAL PANEL
W3		GREENHOUSE
		INTERIOR WALL BETWEEN GREENHOUSE- POLYCARBONATE 16mm CLEAR POLYCARBONATE ANODIZED ALUMINUM EXTRUSIONS
W4		GREENHOUSE
		INTERIOR WALL BETWEEN GREENHOUSE- AND SERVICE 2" INSULATED METAL PANEL 5" STEEL GRTS BETWEEN COLUMNS
W5		MONOCLONE
		INTERIOR WALL BETWEEN MONOCLONE- 2" INSULATED METAL PANEL 5" STEEL GRTS BETWEEN COLUMNS 2" INSULATED METAL PANEL

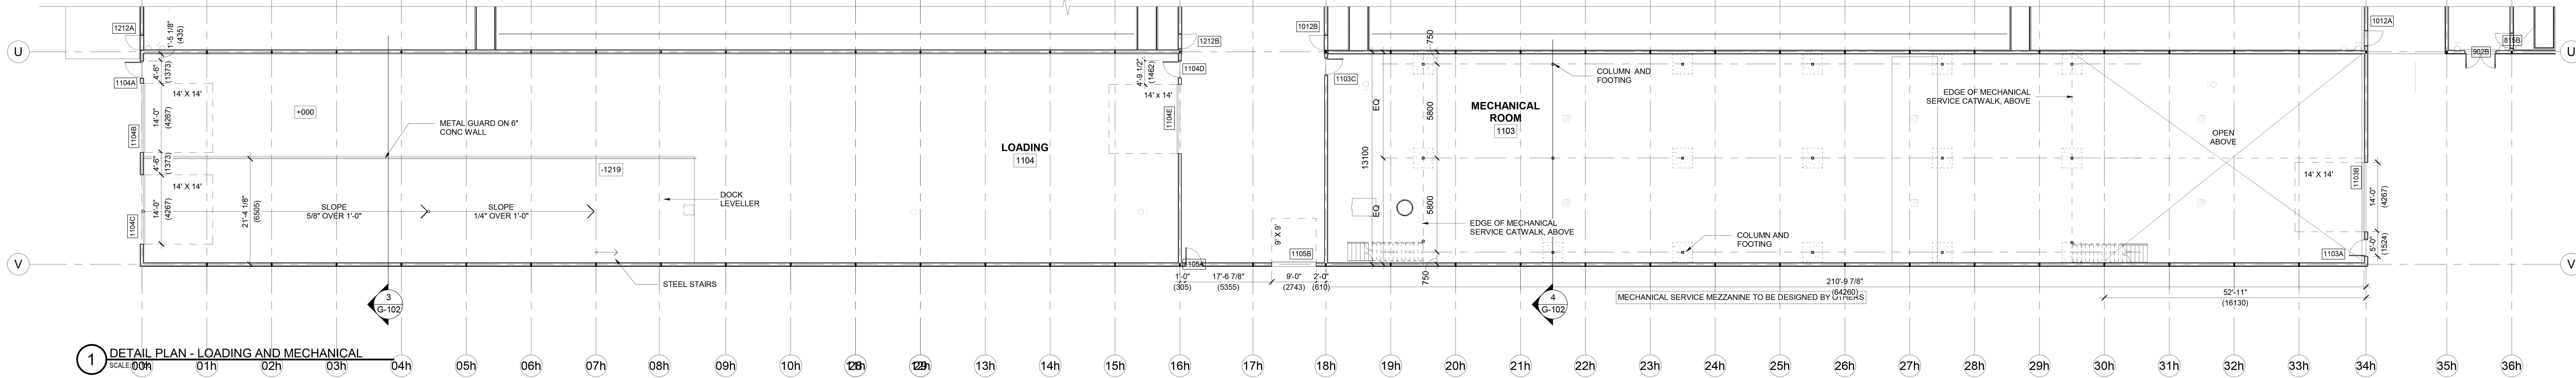

DOOR SCHEDULE												
NO.	SPACE	DIMENSIONS			DOOR		FRAME		FIRE RATING	Model	COMMENTS/REMARKS	
		W.	H.	THK	TYPE	MAT.	FIN.	TYPE	MAT.	FIN.		
1011C	CISTERN CORRIDOR	2438	2908	1/8"	F						Clean-Roll	
1006B	CISTERN CORRIDOR	914	1016	1 1/2"	C	HM	PT	5	HM	PT		
1007B	CISTERN CORRIDOR	914	1016	1 1/2"	C	HM	PT	5	HM	PT		
1008B	CISTERN CORRIDOR	914	1016	1 1/2"	C	HM	PT	5	HM	PT		
1009B	CISTERN CORRIDOR	914	1016	1 1/2"	C	HM	PT	5	HM	PT		
1010B	CISTERN CORRIDOR	914	1016	1 1/2"	C	HM	PT	5	HM	PT		
1011B	CISTERN CORRIDOR	914	1016	1 1/2"	C	HM	PT	5	HM	PT		
1012B	CISTERN CORRIDOR	914	1016	1 1/2"	C	HM	PT	5	HM	PT		
1102C	CISTERN CORRIDOR	2743	2743	3"	E	HM	PT		HM	PT	SDS-450 R.H.	
1105A	CISTERN CORRIDOR	965	2134	1 1/2"	A	HM	PT		HM	PT		
1105B	CISTERN CORRIDOR	2743	2743	3"	E	HM	PT		HM	PT	SDS-450 R.H.	
1209B	CISTERN CORRIDOR	914	1016	1 1/2"	C	HM	PT	5	HM	PT		
1207B	CISTERN CORRIDOR	914	1016	1 1/2"	C	HM	PT	5	HM	PT		
1208B	CISTERN CORRIDOR	914	1016	1 1/2"	C	HM	PT	5	HM	PT		
1209B	CISTERN CORRIDOR	914	1016	1 1/2"	C	HM	PT	5	HM	PT		
1210B	CISTERN CORRIDOR	914	1016	1 1/2"	C	HM	PT	5	HM	PT		
1211B	CISTERN CORRIDOR	914	1016	1 1/2"	C	HM	PT	5	HM	PT		
1212B	CISTERN CORRIDOR	914	1016	1 1/2"	C	HM	PT	5	HM	PT		
FLOWERING ROOM 1												
1206A	FLOWERING ROOM 1	914	1016	1 1/2"	C	HM	PT	5	HM	PT		
1206C	FLOWERING ROOM 1	2438	2908	1/8"	F						Clean-Roll	
1209D	FLOWERING ROOM 1	2438	2908	1/8"	F						Clean-Roll	
1207A	FLOWERING ROOM 1	914	1016	1 1/2"	C	HM	PT	5	HM	PT		
1207C	FLOWERING ROOM 1	2438	2908	1/8"	F						Clean-Roll	
1208A	FLOWERING ROOM 1	914	1016	1 1/2"	C	HM	PT	5	HM	PT		
1209C	FLOWERING ROOM 1	2438	2908	1/8"	F						Clean-Roll	
1209A	FLOWERING ROOM 1	914	1016	1 1/2"	C	HM	PT	5	HM	PT		
1210A	FLOWERING ROOM 2	914	1016	1 1/2"	C	HM	PT	5	HM	PT		
1210C	FLOWERING ROOM 2	2438	2908	1/8"	F						Clean-Roll	
1211A	FLOWERING ROOM 2	914	1016	1 1/2"	C	HM	PT	5	HM	PT		
1211C	FLOWERING ROOM 2	2438	2908	1/8"	F						Clean-Roll	
1212A	FLOWERING ROOM 2	914	1016	1 1/2"	C	HM	PT	5	HM	PT		
LOADING												
1104A	LOADING	965	2134	1 1/2"	A	HM	PT		HM	PT		
1104B	LOADING	4267	4267	3"	E	HM	PT		HM	PT	SDS-450 R.H.	

DOOR SCHEDULE												
NO.	SPACE	DIMENSIONS			DOOR		FRAME		FIRE RATING	Model	COMMENTS/REMARKS	
		W.	H.	THK	TYPE	MAT.	FIN.	TYPE	MAT.	FIN.		
1104C	LOADING	4267	4267	3"	E	HM	PT		HM	PT	SDS-450 R.H.	
1104D	LOADING	965	2134	1 1/2"	A	HM	PT		HM	PT		
1104E	LOADING	4267	4267	3"	E	HM	PT		HM	PT	SDS-450 R.H.	
MECHANICAL ROOM												
1103A	MECHANICAL ROOM	965	2134	1 1/2"	A	HM	PT		HM	PT		
1103B	MECHANICAL ROOM	4267	4267	3"	E	HM	PT		HM	PT		
1103C	MECHANICAL ROOM	965	2134	1 1/2"	A	HM	PT		HM	PT		
SERVICE CORRIDOR												
808B	SERVICE CORRIDOR	914	1016	1 1/2"	C	HM	PT	5	HM	PT		
810B	SERVICE CORRIDOR	914	1016	1 1/2"	C	HM	PT	5	HM	PT		
811B	SERVICE CORRIDOR	914	1016	1 1/2"	C	HM	PT	5	HM	PT		
812B	SERVICE CORRIDOR	914	1016	1 1/2"	C	HM	PT	5	HM	PT		
813B	SERVICE CORRIDOR	914	1016	1 1/2"	C	HM	PT	5	HM	PT		
814B	SERVICE CORRIDOR	914	1016	1 1/2"	C	HM	PT	5	HM	PT		
815B	SERVICE CORRIDOR	914	1016	1 1/2"	C	HM	PT	5	HM	PT		
902A	SERVICE CORRIDOR	2743	2743	3"	E	HM	PT		HM	PT	SDS-450 R.H.	
902B	SERVICE CORRIDOR	1629	2134	1 1/2"	B	HM	PT	5	HM	PT		PANIC BAR
VEGETATION AREA												
808A	VEGETATION AREA	914	1016	1 1/2"	C	HM	PT	5	HM	PT		
809C	VEGETATION AREA	2438	2908	1/8"	F						Clean-Roll	
809D	VEGETATION AREA	2438	2908	1/8"	F						Clean-Roll	
810A	VEGETATION AREA	914	1016	1 1/2"	C	HM	PT	5	HM	PT		
810C	VEGETATION AREA	2438	2908	1/8"	F						Clean-Roll	
811A	VEGETATION AREA	914	1016	1 1/2"	C	HM	PT	5	HM	PT		
811C	VEGETATION AREA	2438	2908	1/8"	F						Clean-Roll	
812A	VEGETATION AREA	914	1016	1 1/2"	C	HM	PT	5	HM	PT		
812C	VEGETATION AREA	2438	2908	1/8"	F						Clean-Roll	
813A	VEGETATION AREA	914	1016	1 1/2"	C	HM	PT	5	HM	PT		
813C	VEGETATION AREA	2438	2908	1/8"	F						Clean-Roll	
814A	VEGETATION AREA	914	1016	1 1/2"	C	HM	PT	5	HM	PT		
814C	VEGETATION AREA	2438	2908	1/8"	F						Clean-Roll	
815A	VEGETATION AREA	914	1016	1 1/2"	C	HM	PT	5	HM	PT		

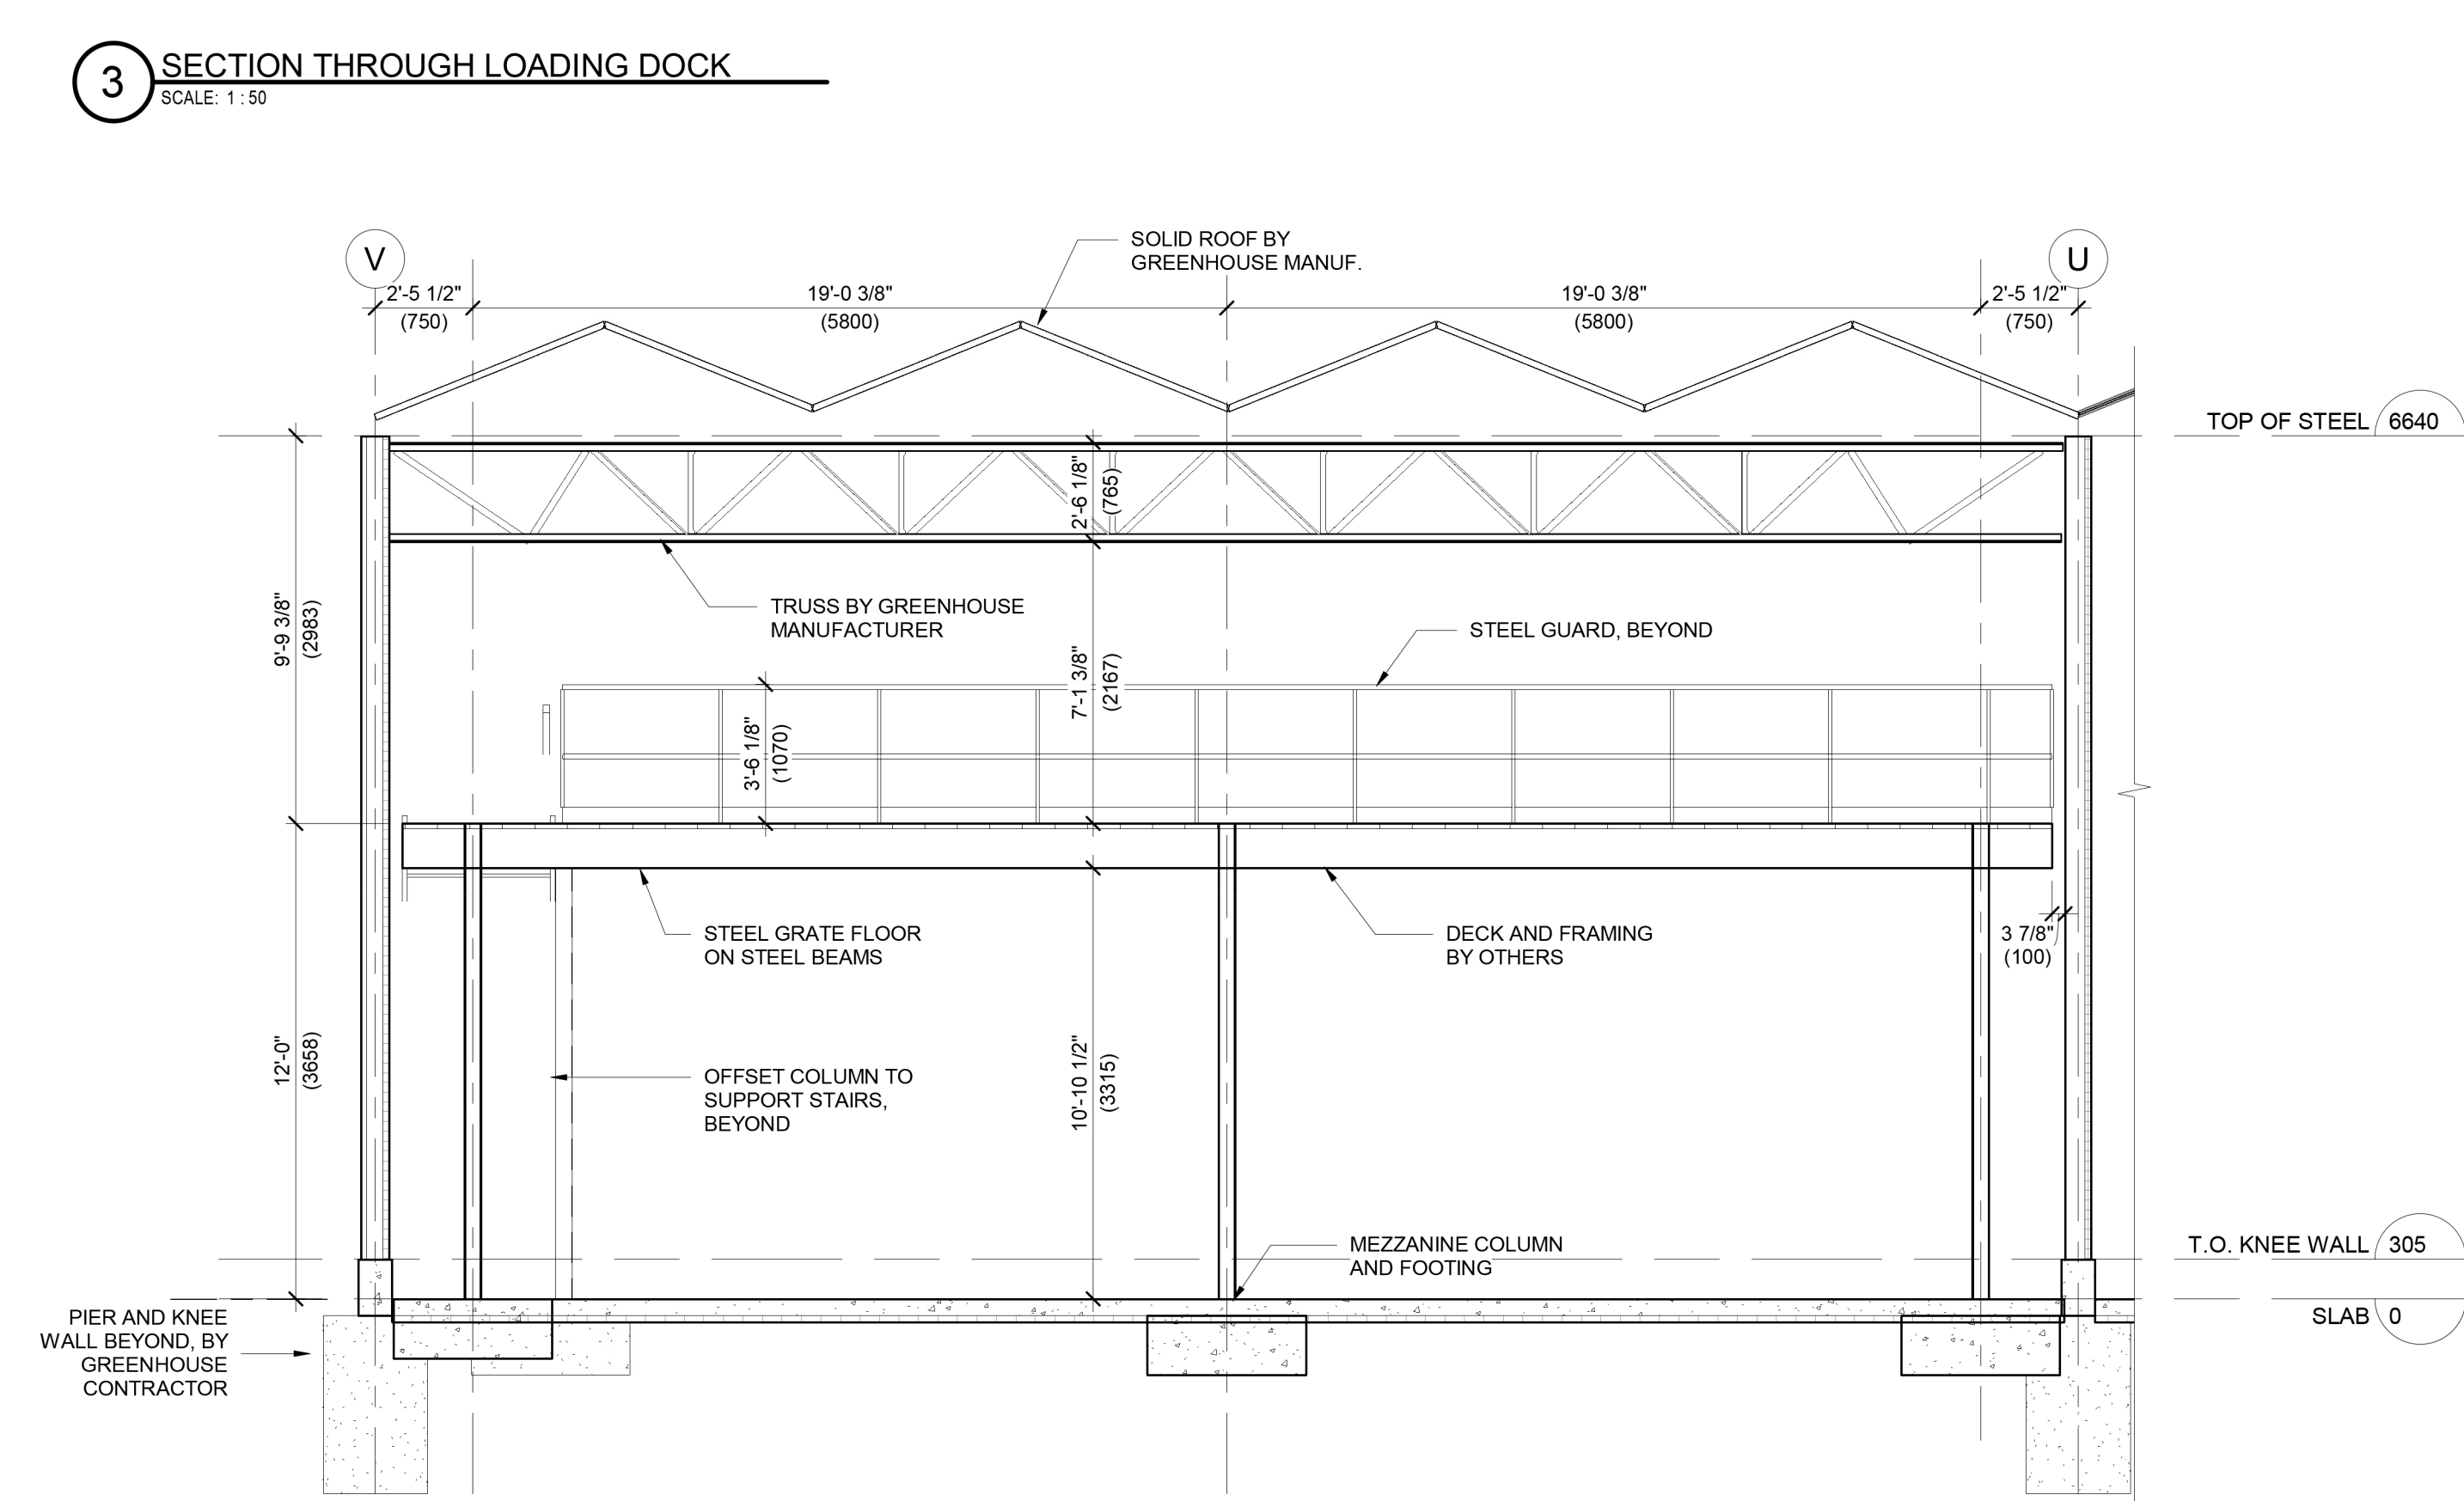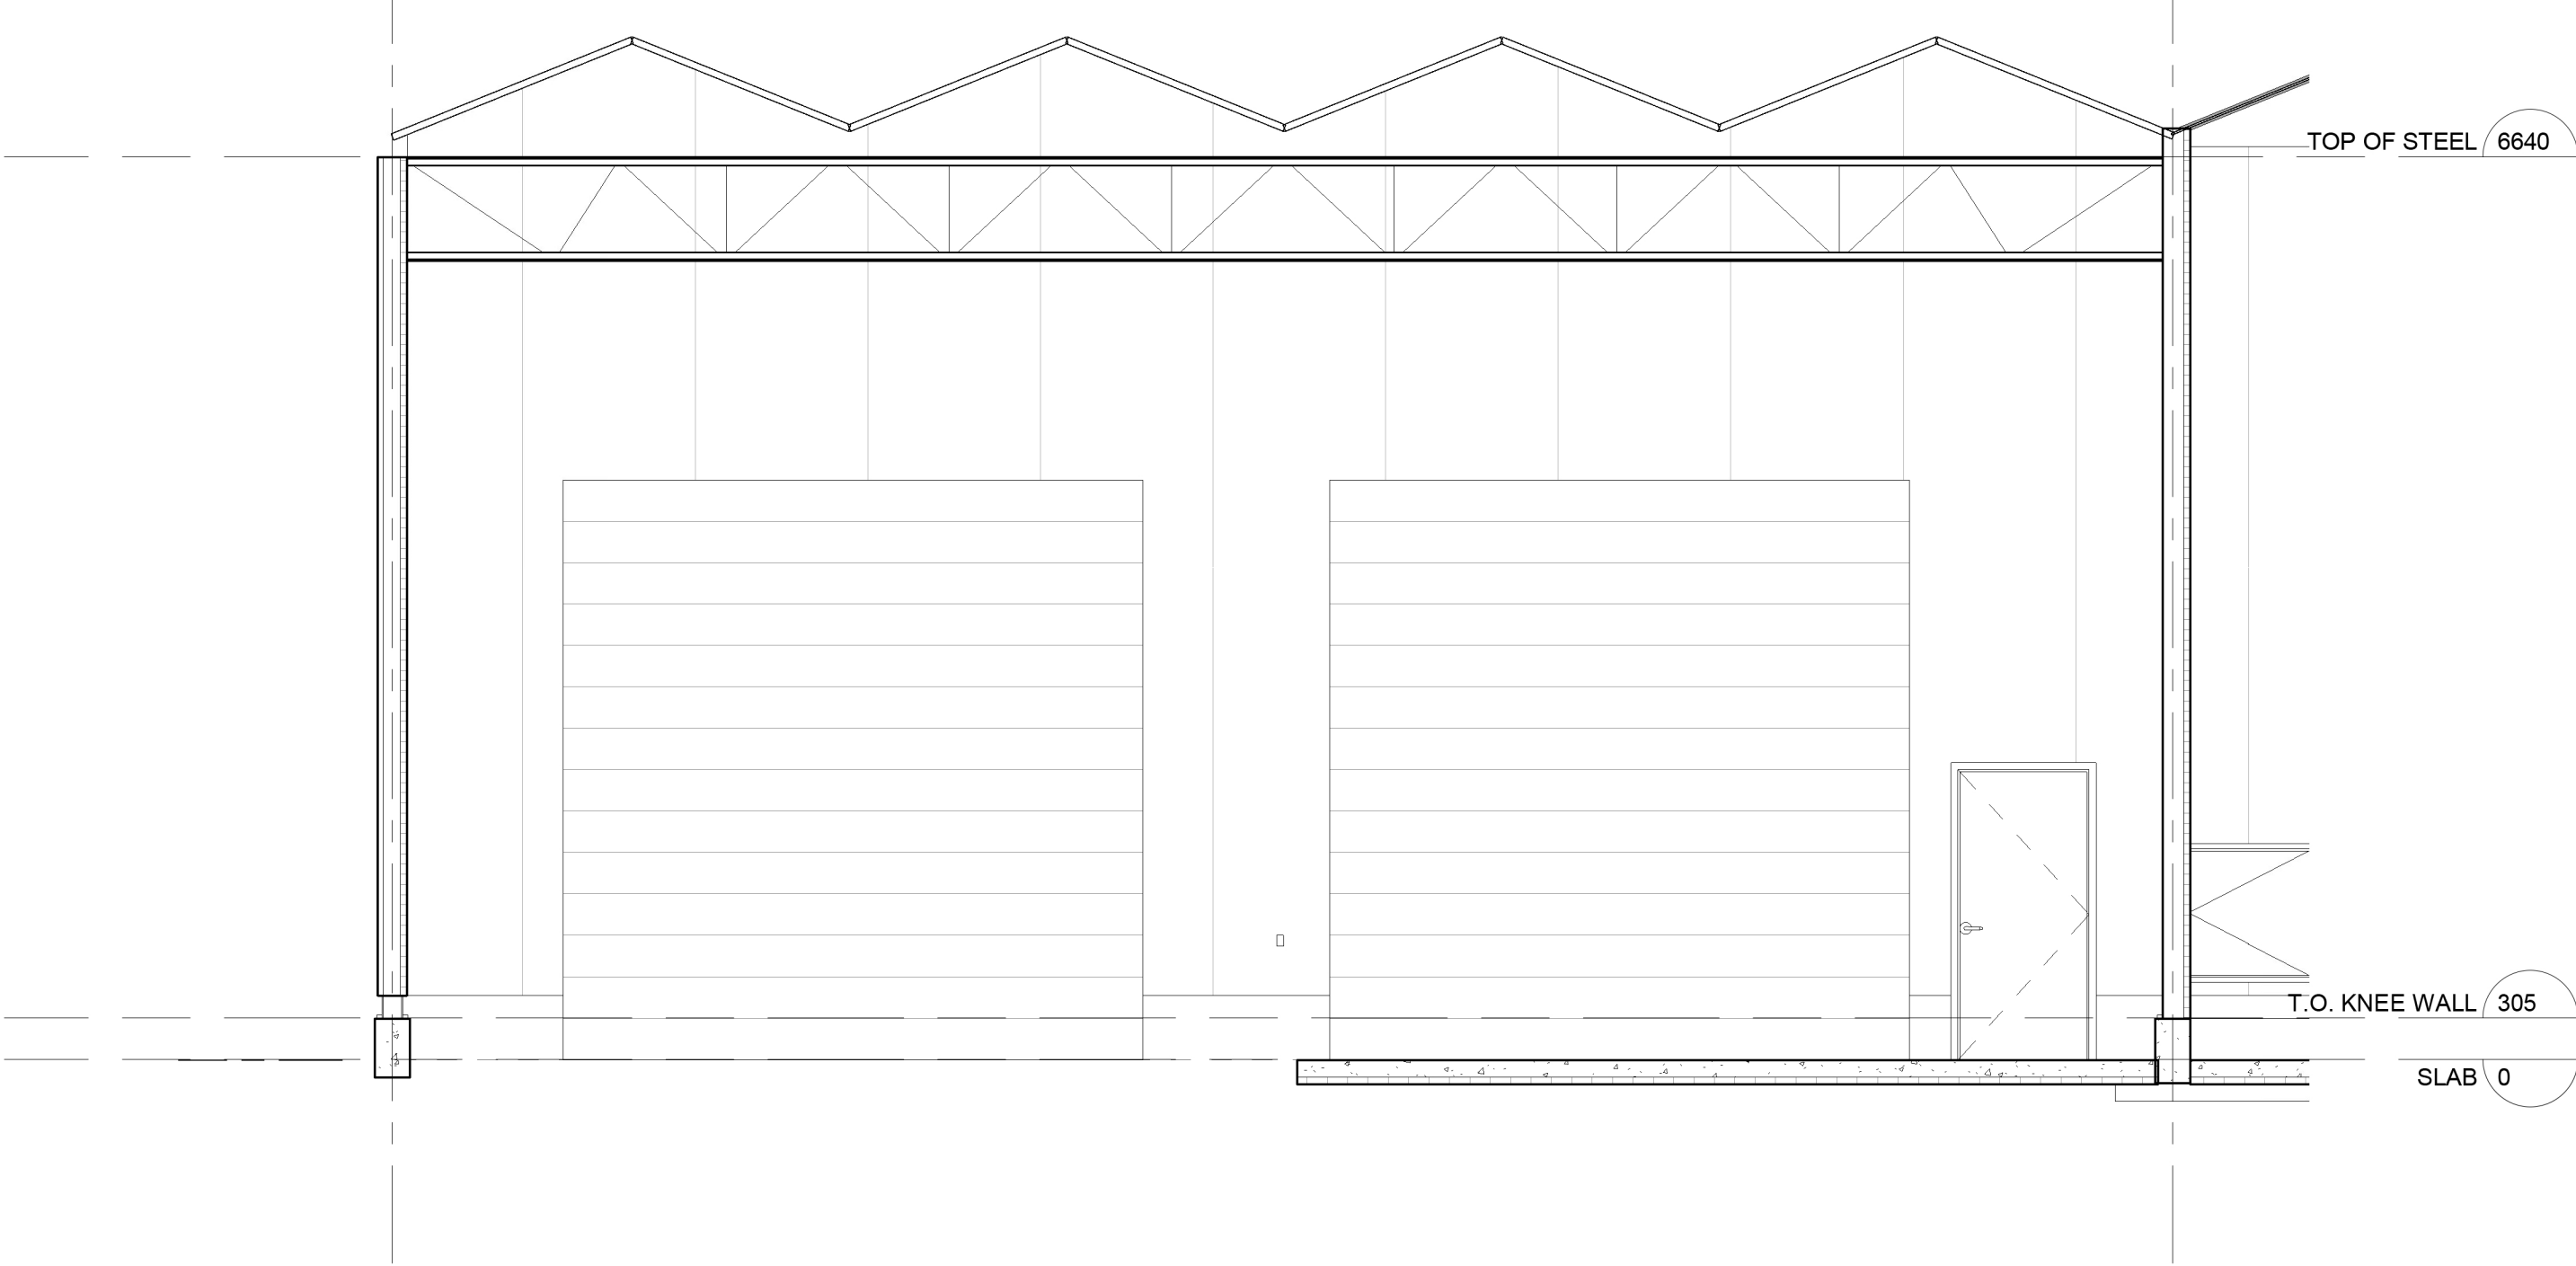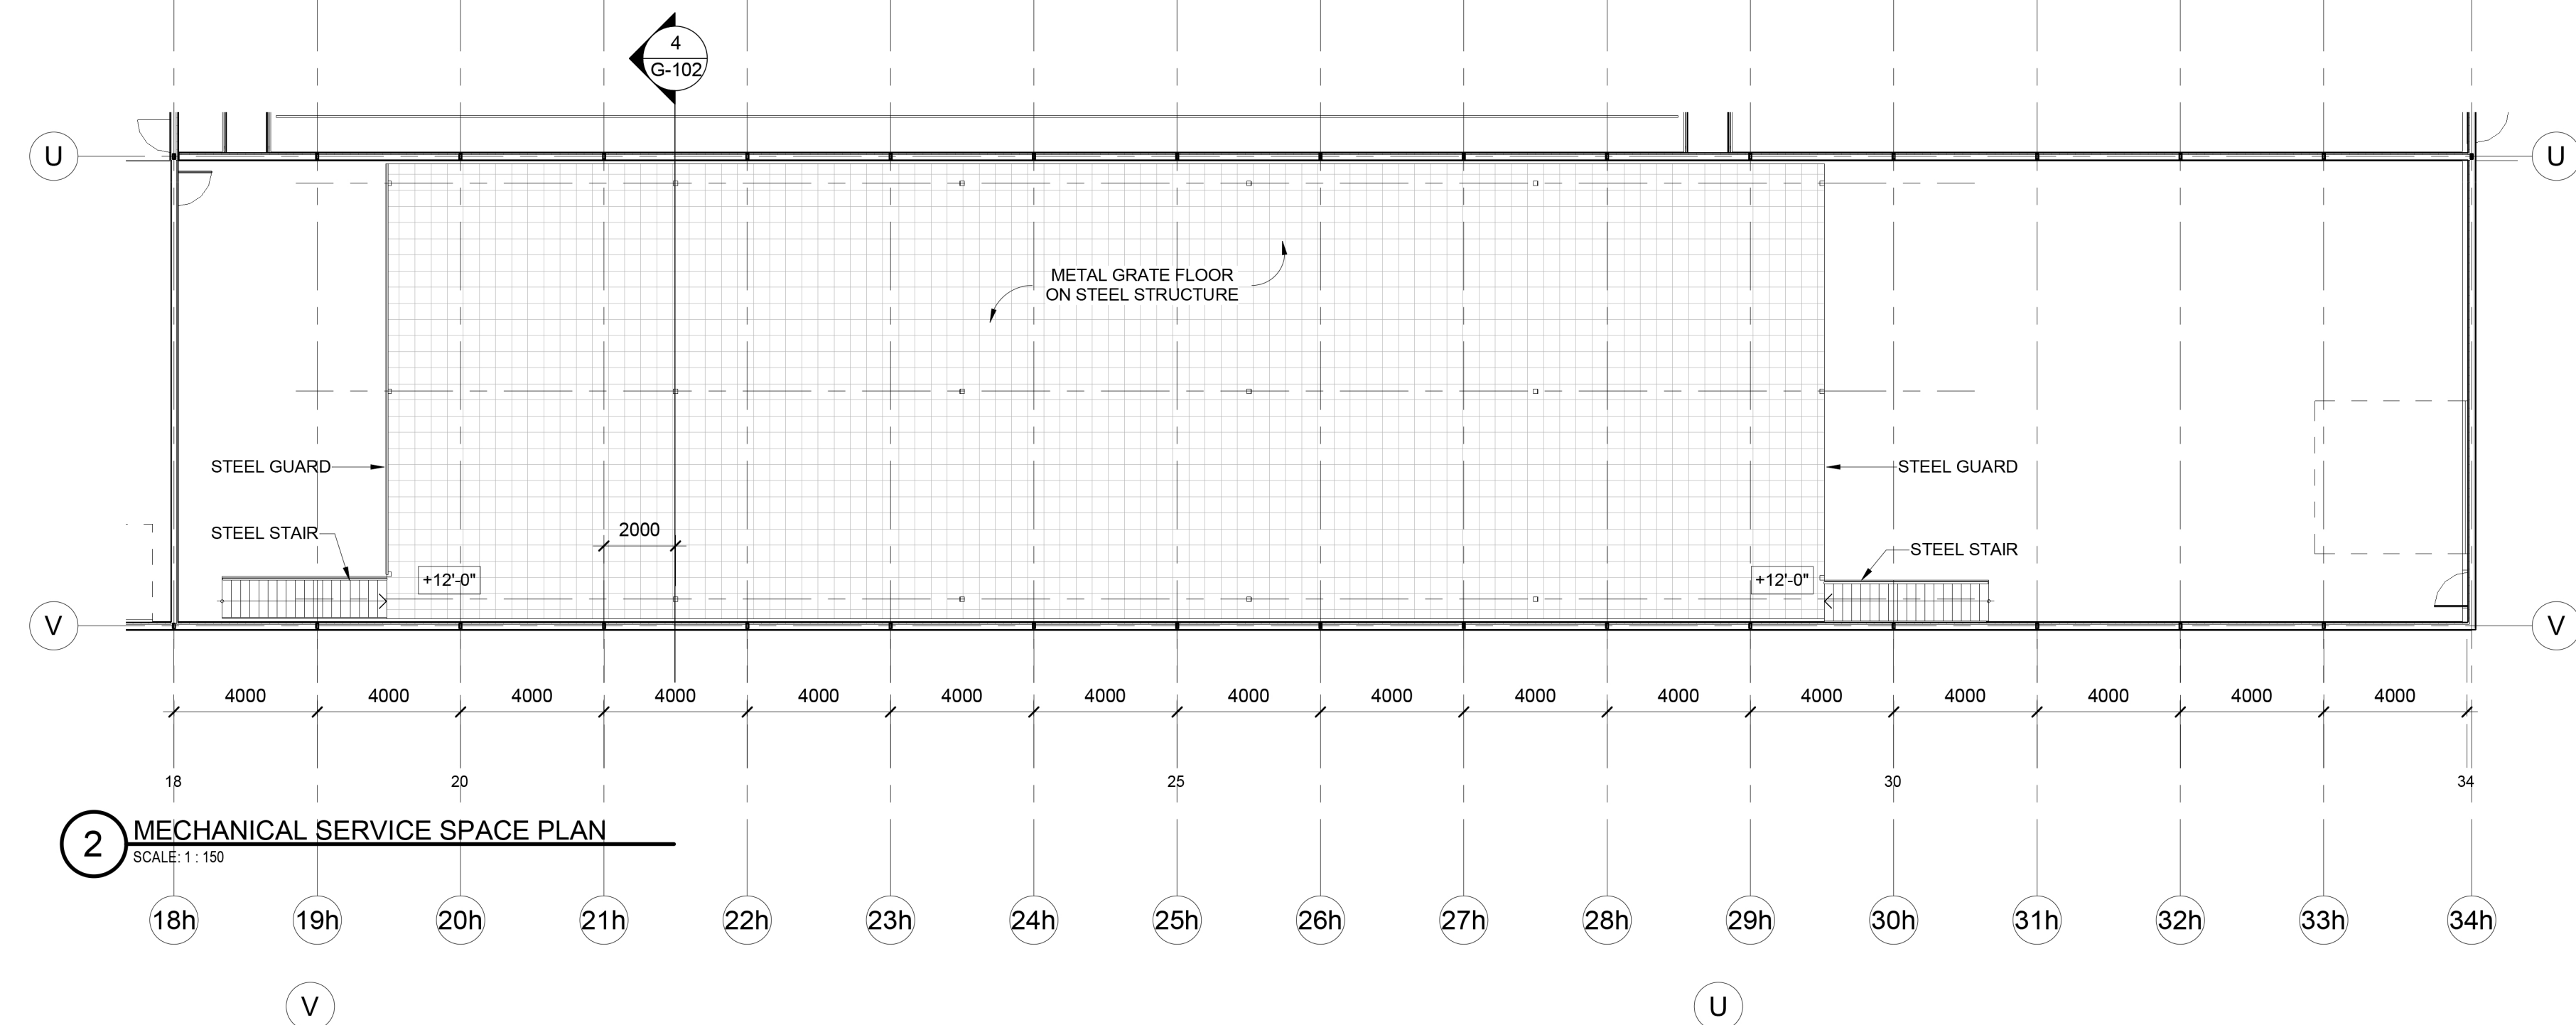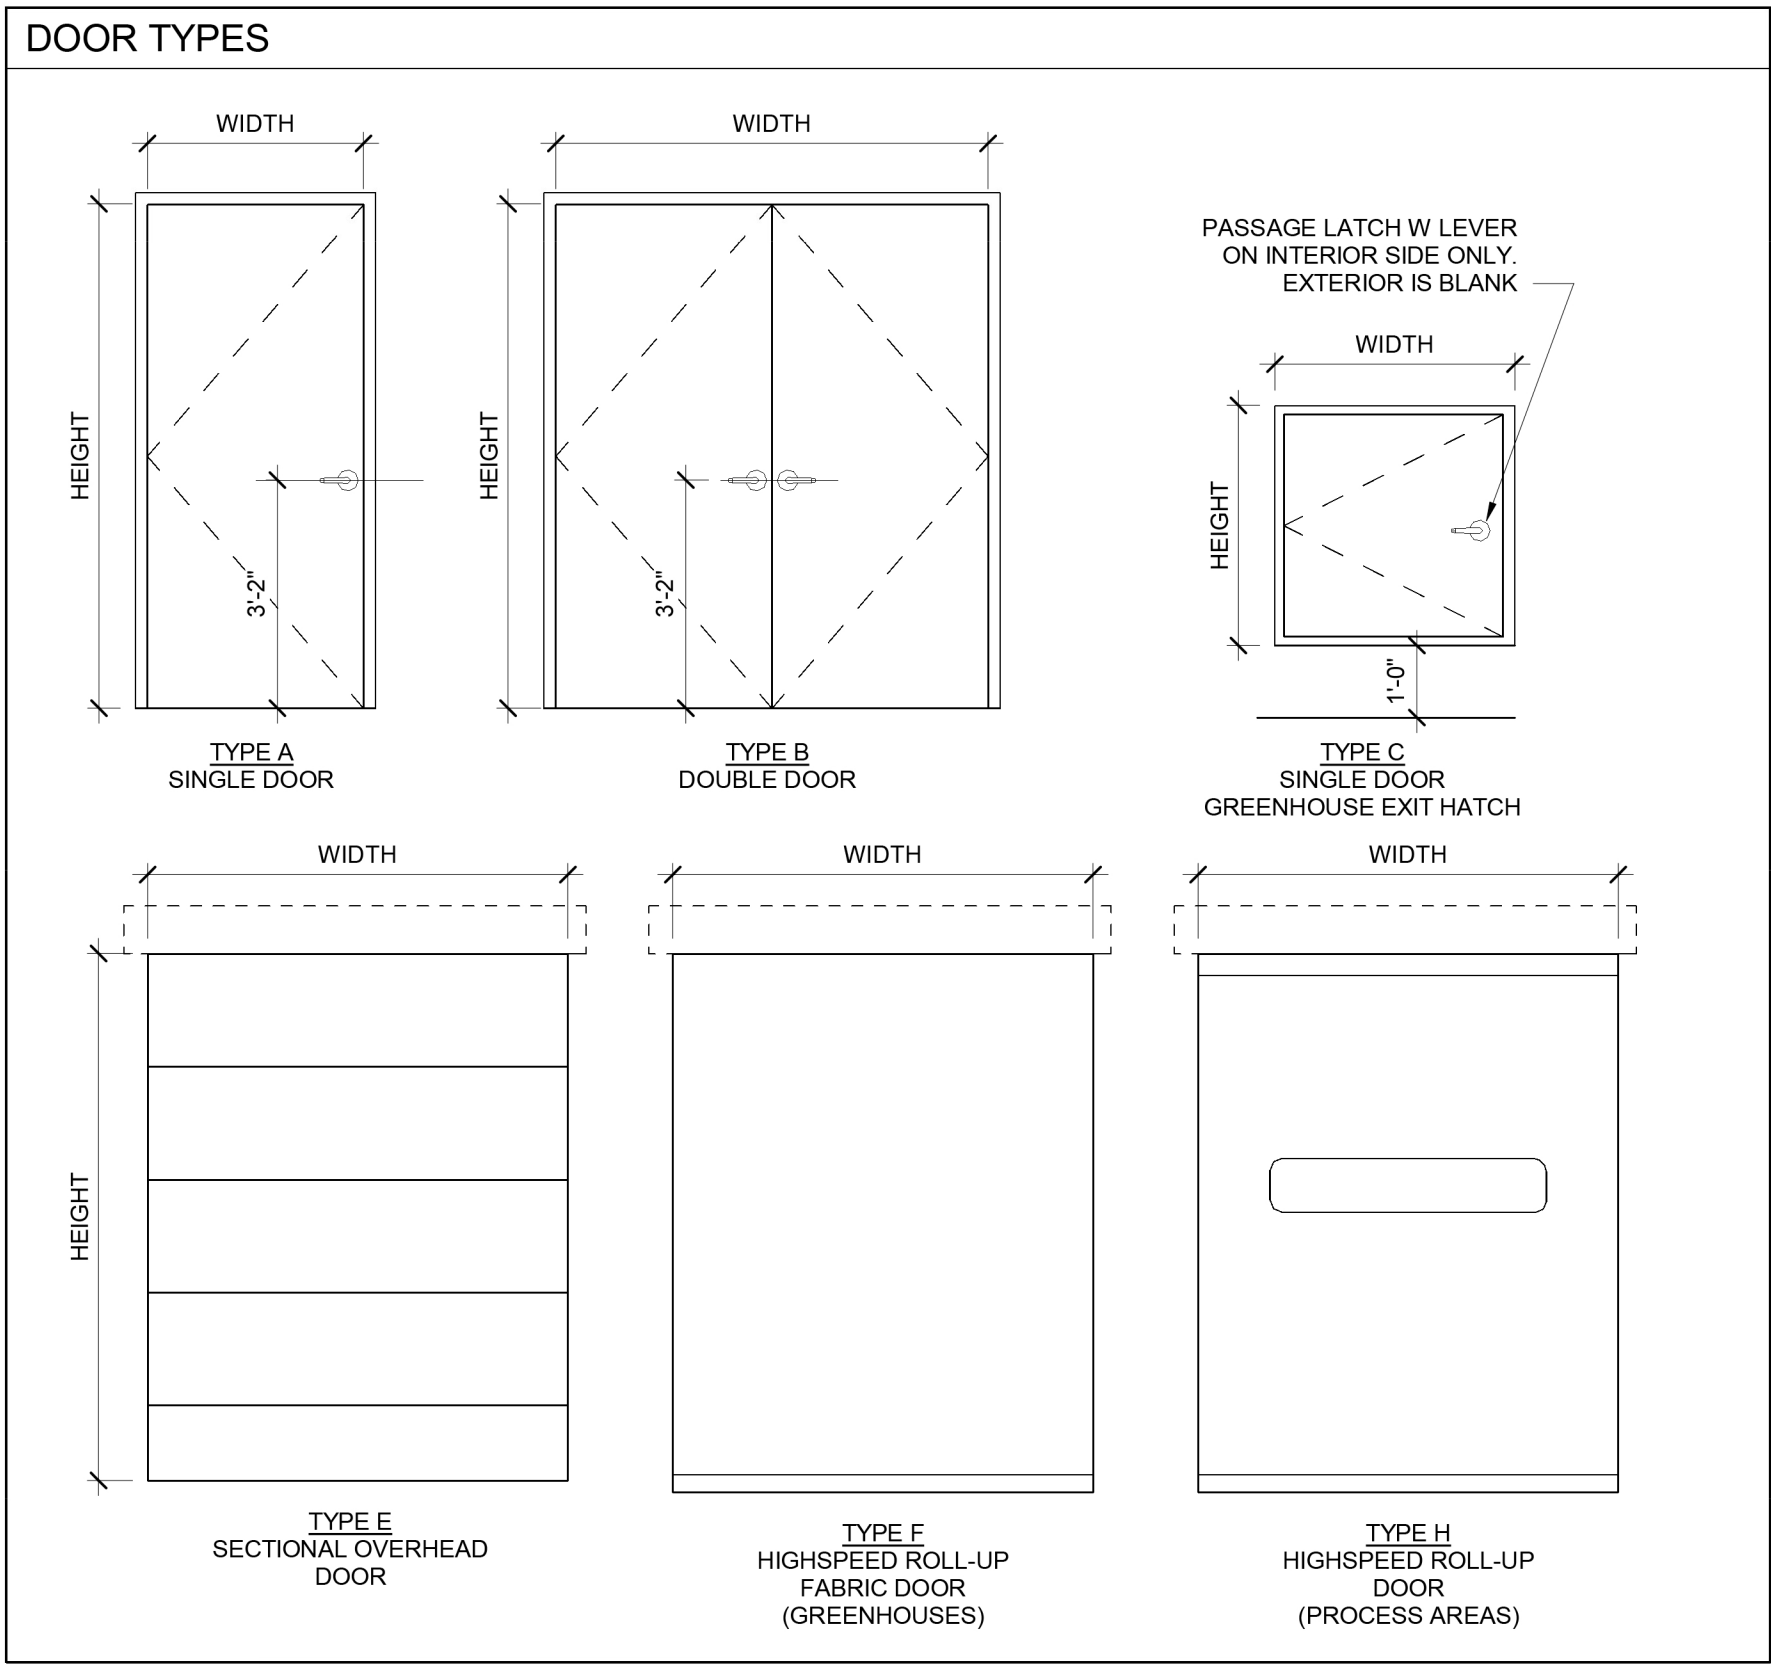

3 SECTION THROUGH LOADING DOCK
SCALE: 1/8" = 1'-0"

4 SECTION THROUGH MECHANICAL ROOM
SCALE: 1/8" = 1'-0"

